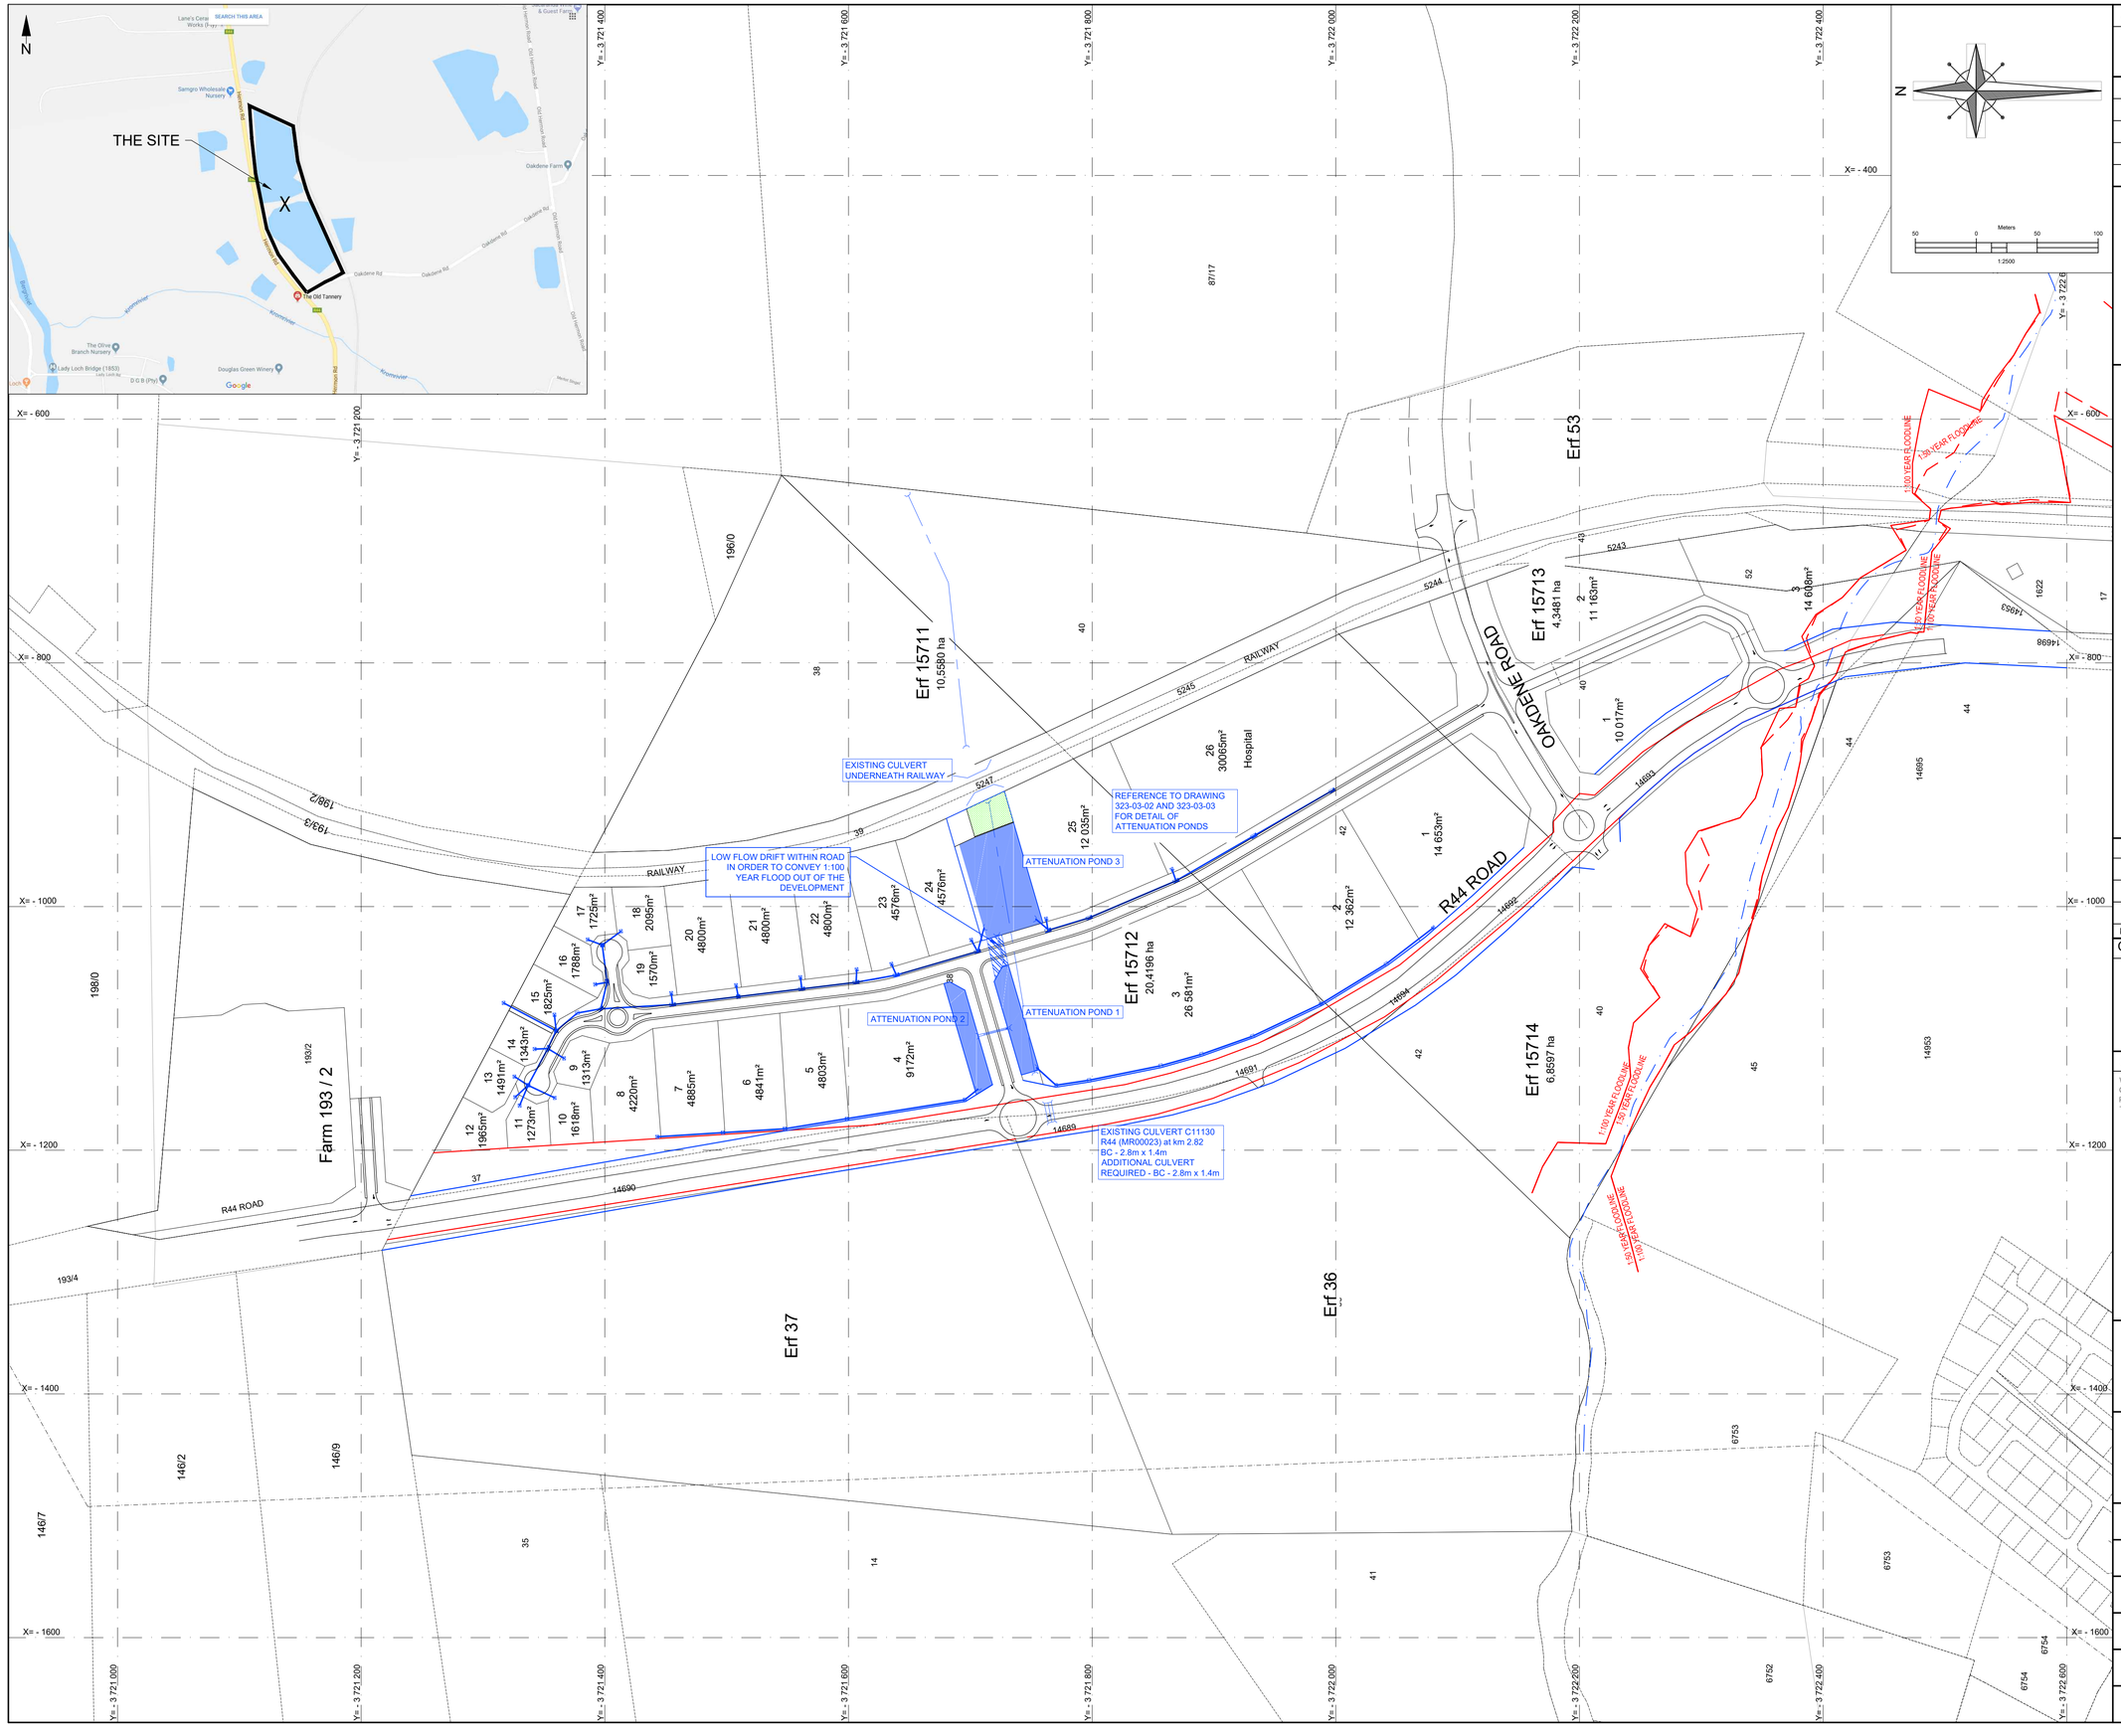

APPROVED

TOWN ENGINEER	TRIPLE THREE ENGINEERING

BENCH MARKS

BM	Y	X	Z

GENERAL NOTES

1. THE CONTRACTOR IS TO CONFIRM ALL DIMENSIONS ON SITE AND TO REPORT ANY DISCREPENCIES TO THE ENGINEER IMMEDIATELY.
2. ALL WORK IS TO BE EXECUTED IN ACCORDANCE WITH THE PROVISIONS OF SANS 1200.
3. NOTE THAT NO OTHER BURIED SERVICES ARE INDICATED ON THIS DRG.
4. DIMENSIONS ARE NOT TO BE SCALED FROM THIS DRAWING.
5. THIS DRAWING IS NOT TO BE USED FOR CONSTRUCTION UNLESS SPECIFICALLY DIRECTED OR INDICATED.
6. THE CONTRACTOR IS REQUIRED TO MINIMISE DUST AND NOISE NUISANCE TO ALL SURROUNDING PROPERTIES.
7. A MINIMUM NOTICE PERIOD OF 24 HOURS IS REQUIRED FOR ANY INSPECTION.
8. CONTRACTOR IS TO PROVIDE A DETAILED SCHEDULE OF INFORMATION REQUIRED INDICATING ALL SUCH DATES.

LEGEND

- ATTENUATION BASIN
- 100 D CONCRETE SW PIPE
- 600 x 600 SW MANHOLE
- SW GRID INLET
- KERB INLET
- SW OUTLET
- JUNCTION BOX

REVISIONS

NO	DRAWN	DATE	REVISION
D	JM	2018-05-17	SUBMIT WITH SWMR
C	JRD	2018-03-09	REVISED TO SUIT
B	JRD	2018-03-06	REVISED TO SUIT

CLIENT INFORMATION

CONSULTING ENGINEERS

Western Cape Office - 18 on Main Street, Paarl, 7646 / P O Box 200, Paarl, 7620
Gauteng Office - 16 Kruisbessie Road, Unit 33 Eagles View, Roodekrans, /
P O Box 6403, Weltevreden Park, 1715
Tel 021 863 1244/6. Fax 021 863 1246 or 086 263 3934 / info@triple3.co.za / www.triple3.co.za

CESA
TRIPLE 3 Group - Since 1999
ENGINEERING (Pty) Ltd

PROJECT

ERF 15712 WELLINGTON

DESCRIPTION

STORM WATER LAYOUT

DESIGNED PR TECH (ENG)	GLR 200070105	SCALE 1:2500	A1
DRAWN	RA	DATE	2018-02-14
APPROVED PR TECH (ENG)	GLR 200070105	CONTRACT NO	323
DRAWING NO.	323-03-01	SHEET	1 OF 1

PROJECT STATUS: Concept Drawing | Approval Drawing | Tender Drawing | Construction Drawing | As Built Drawing

REVISION: A | B | C | D | . | .